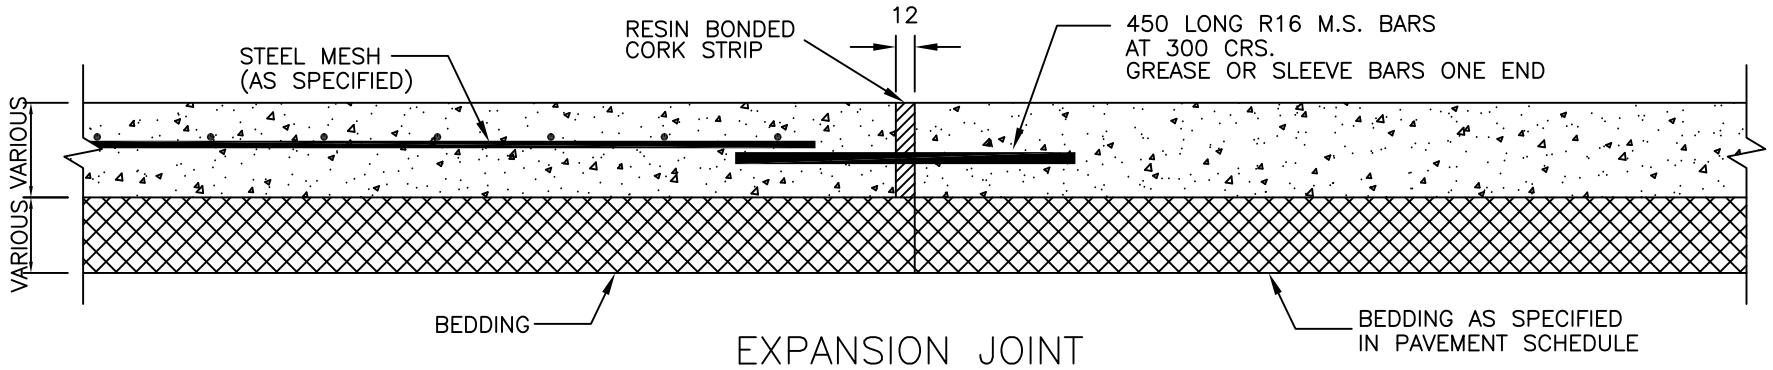

EXPANSION JOINT

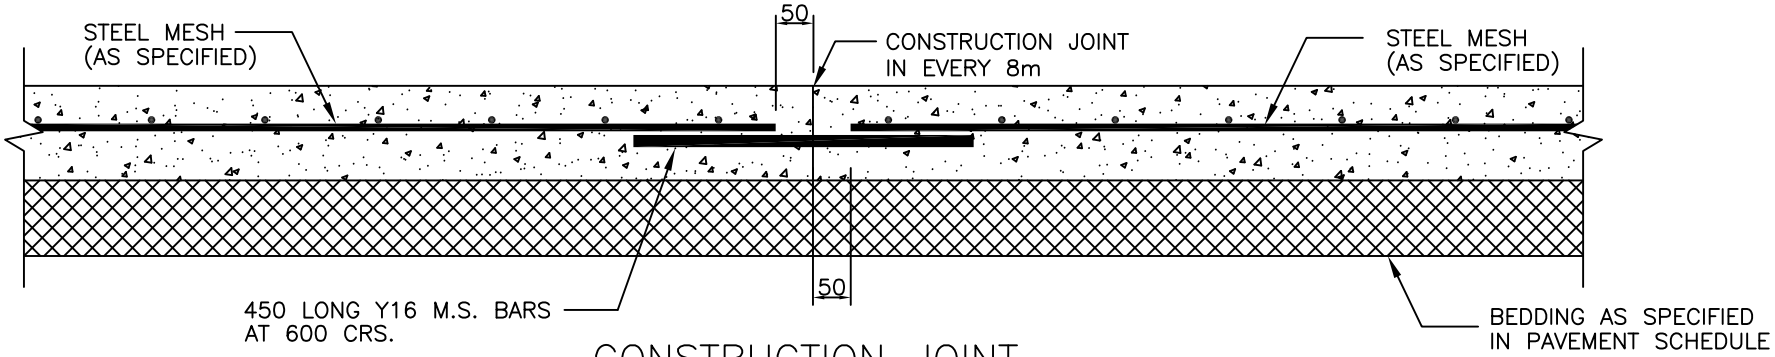

CONSTRUCTION JOINT

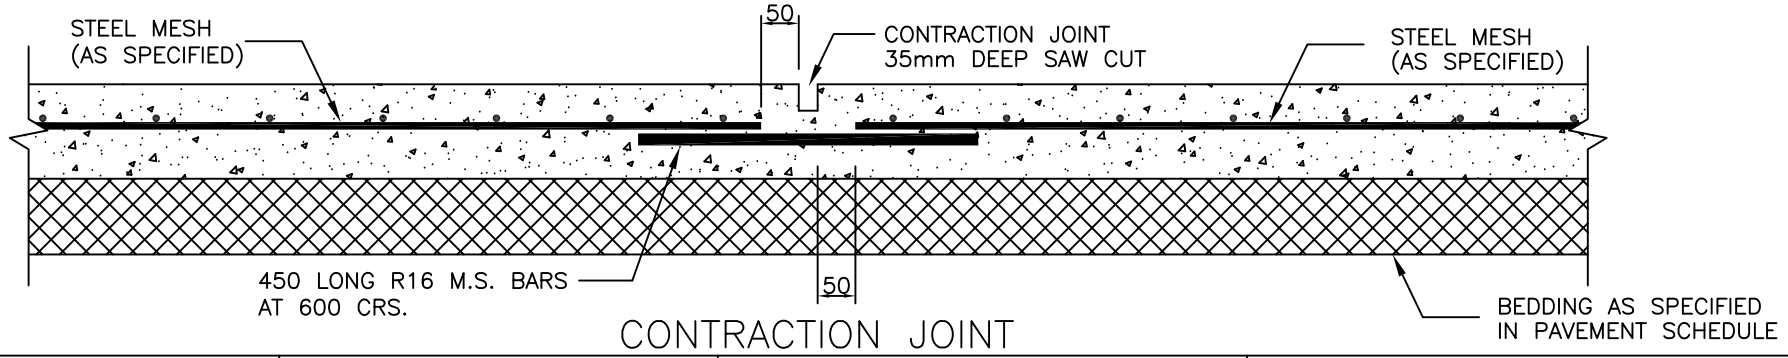

CONTRACTION JOINT

Amendments			
No.	Detail	Initials	Date

DRAWN : C. NGUYEN
CHECKED : R. DEVAPURA
APPROVED : R. DEVAPURA
SCALE : NOT TO SCALE
ISSUE DATE: MAY 2012

HUME CITY COUNCIL
PO Box 119
1079 Pascoe Vale Road
Broadmeadows
Victoria 3047
Telephone
03) 9205 2200
Facsimile
03) 9205 2212

TYPE :
JOINTS IN CONCRETE PAVEMENT

DRAWING NO: SD306