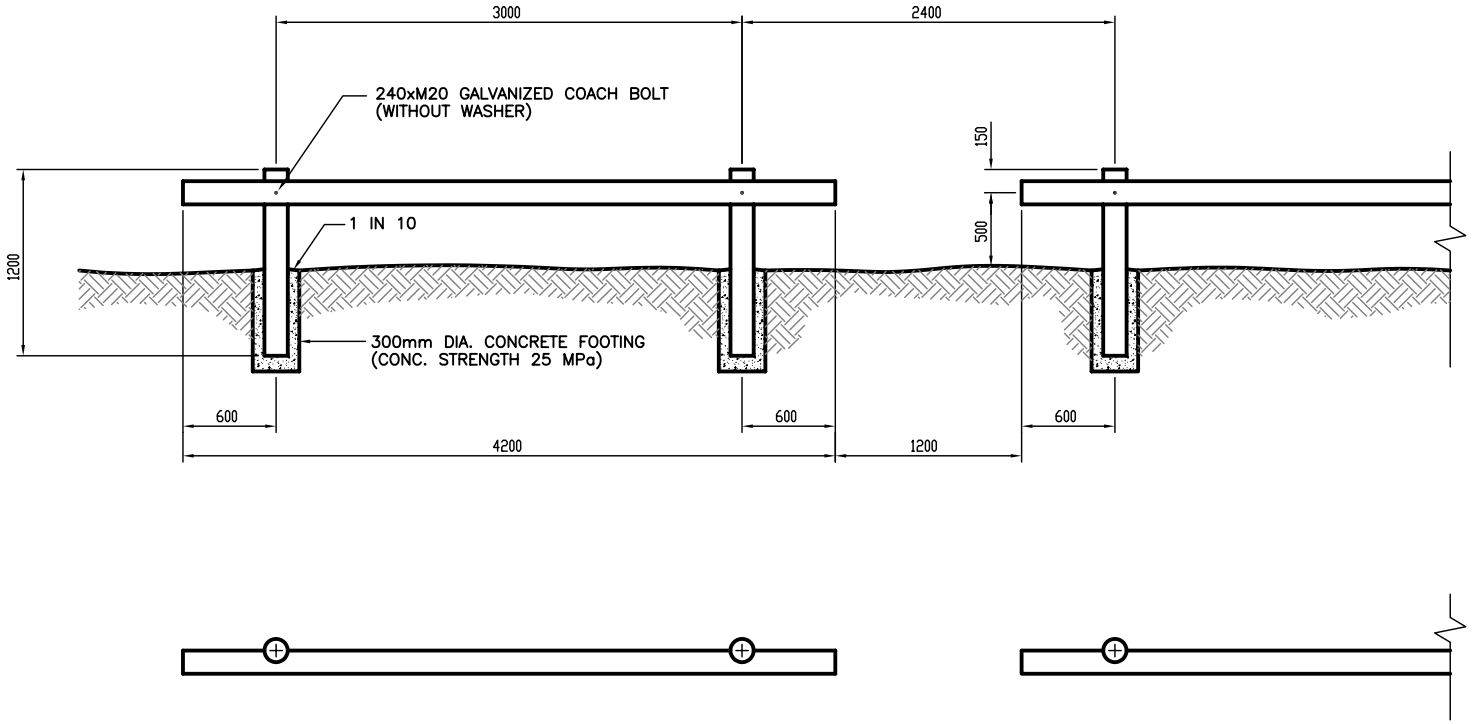

NOTES :

TIMBER : PLANTATION CROWN RADIATA PINE, 100 TO 125mm DIA. (MIN.)

TREATMENT : LOGS ARE TO BE IMPREGNATED WITH COPPER–CHROME–ARSENATE (C.C.A.) SALTS WITH ANTI–GLOW FORMULATION TO AN AVERAGE 12kg NSDR PER m3.

APPEARANCE : LOGS ARE TO BE STRAIGHT, DEBARKED, OF A CONSISTENT COLOUR, SURFACE AND QUALITY AND A MIN. DIAMETER AS SPECIFIED. POSTS TO BE SCALLOPED.

Amendments			
No.	Detail	Initials	Date

DRAWN : D. SALAZAR
CHECKED : S. BHALLA
APPROVED : S. PLATER
SCALE : 1 : 50
ISSUE DATE: JUNE 2004

HUME CITY COUNCIL
PO Box 119
1079 Pascoe Vale Road
Broadmeadows
Victoria 3047
Telephone
03) 9250 2200
Facsimile
03) 9309 0109

TYPE :

PINELOG BARRIER FENCE

DRAWING NO: SD405