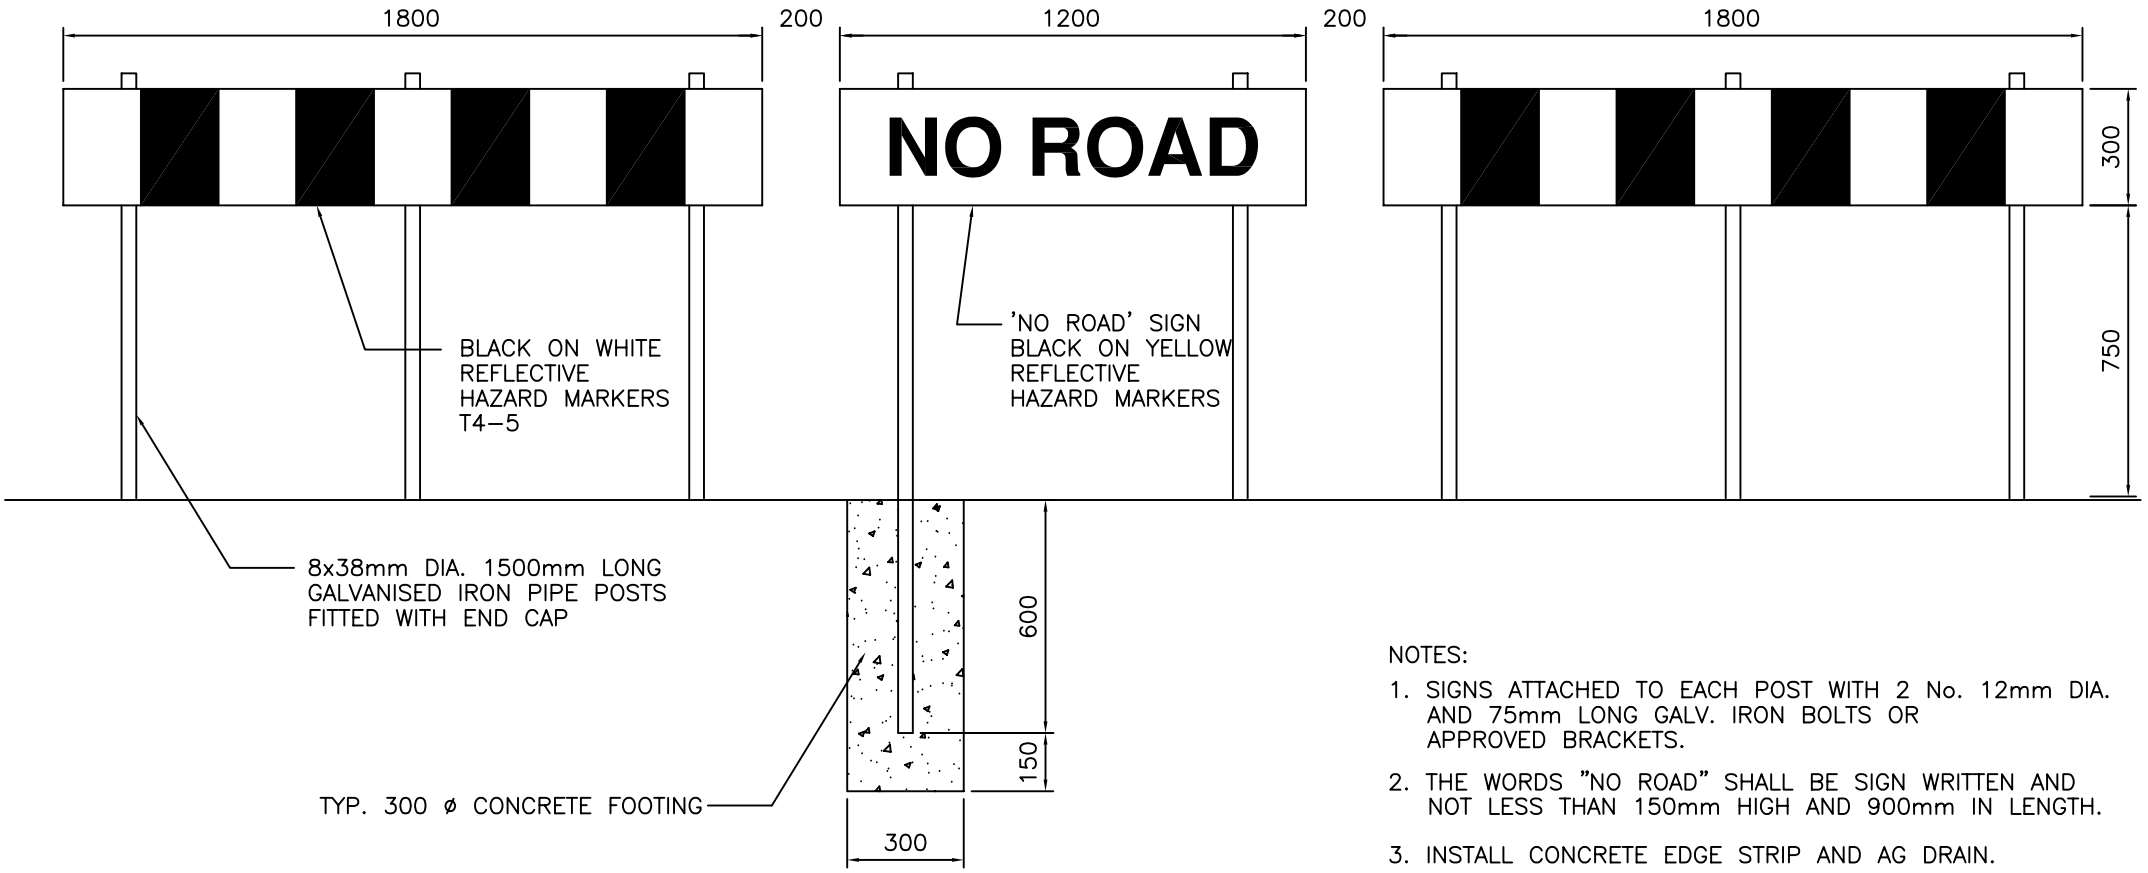

NOTES:

1. SIGNS ATTACHED TO EACH POST WITH 2 No. 12mm DIA. AND 75mm LONG GALV. IRON BOLTS OR APPROVED BRACKETS.
2. THE WORDS "NO ROAD" SHALL BE SIGN WRITTEN AND NOT LESS THAN 150mm HIGH AND 900mm IN LENGTH.
3. INSTALL CONCRETE EDGE STRIP AND AG DRAIN.
4. CONCRETE SHALL BE 25 MPa AT 28 DAYS.

Amendments			
No.	Detail	Initials	Date

DRAWN :	D. SALAZAR
CHECKED :	S. BHALLA
APPROVED :	S. PLATER
SCALE :	1 : 20
ISSUE DATE:	JUNE 2004

HUME CITY COUNCIL
PO Box 119
1079 Pascoe Vale Road
Broadmeadows
Victoria 3047
Telephone
03) 9205 2200
Facsimile
03) 9309 0109

TYPE :

END OF ROAD BARRIER

DRAWING NO: SD407